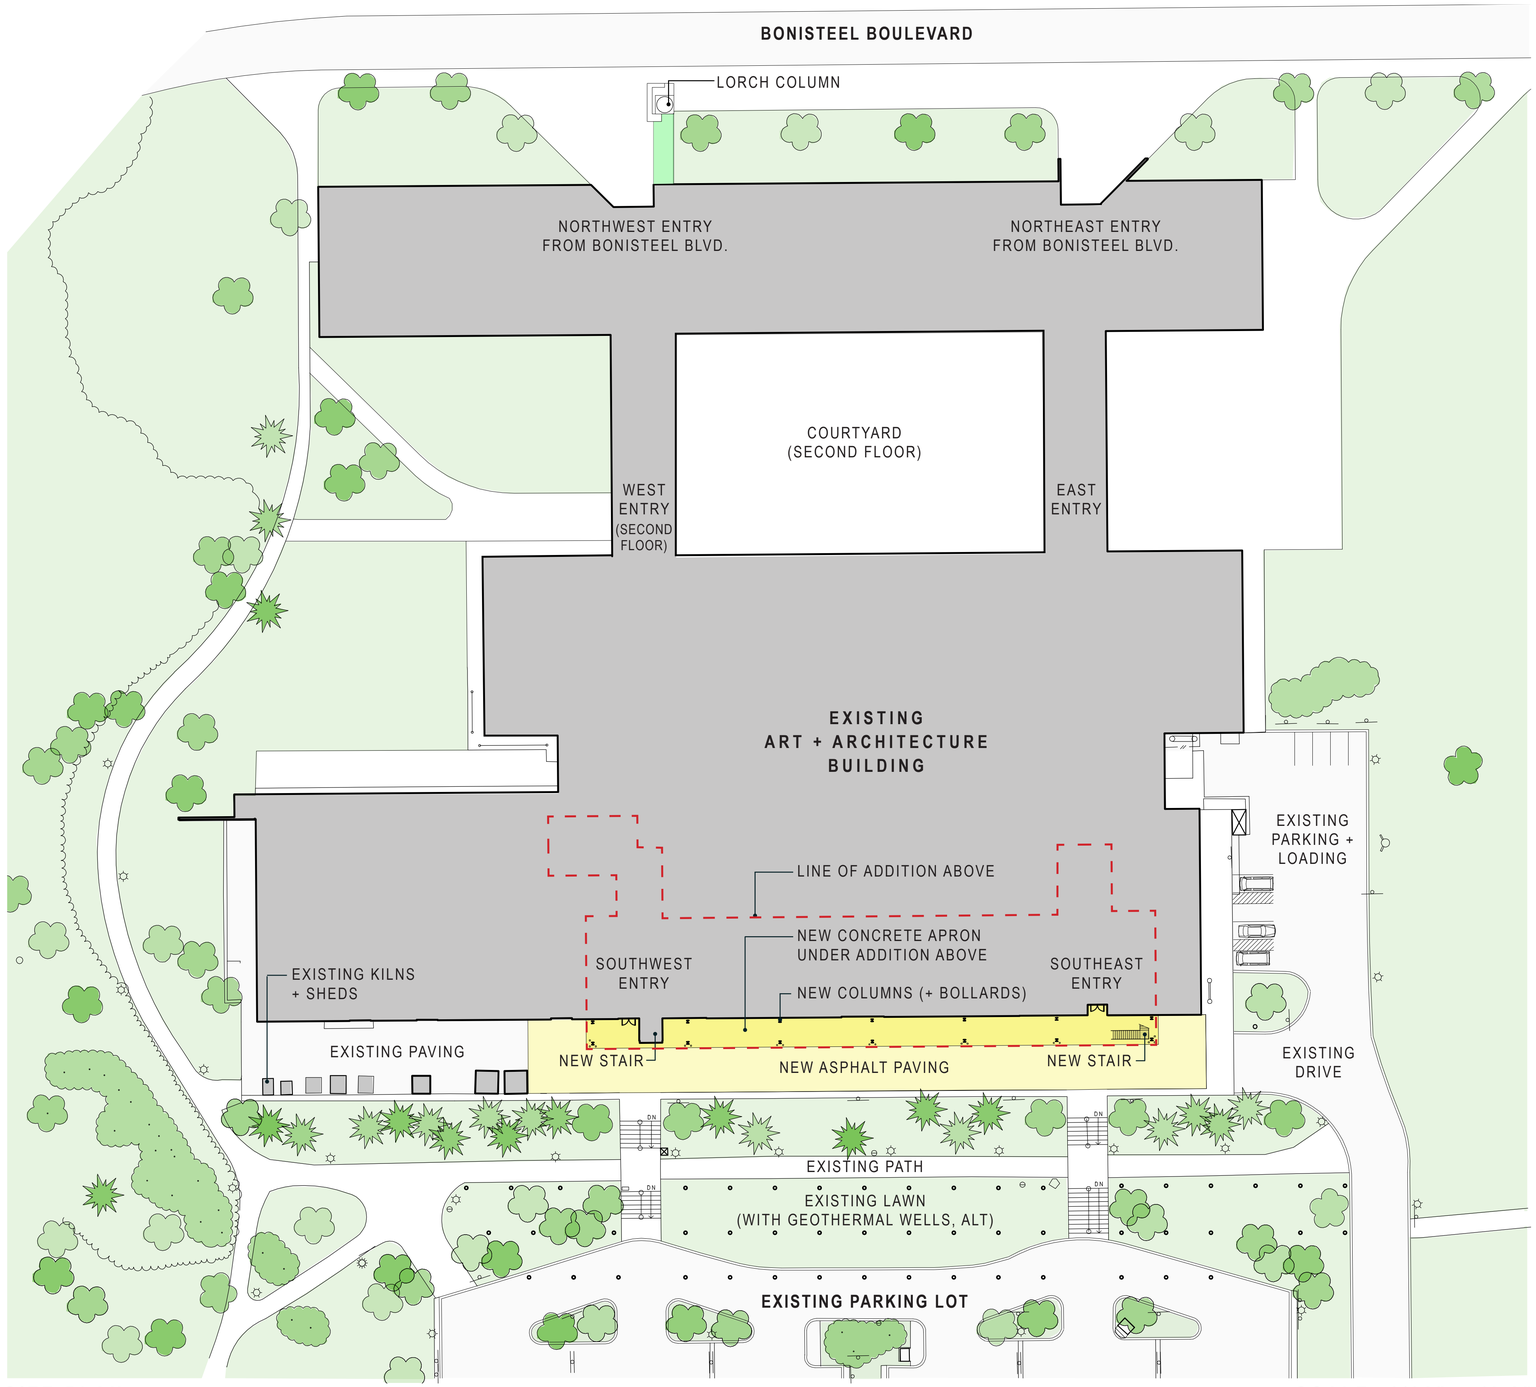

SITE PLAN

SCALE: 1/32" = 1'-0"

ART + ARCHITECTURE BUILDING ADDITION - UNIVERSITY OF MICHIGAN

MILLER HULL