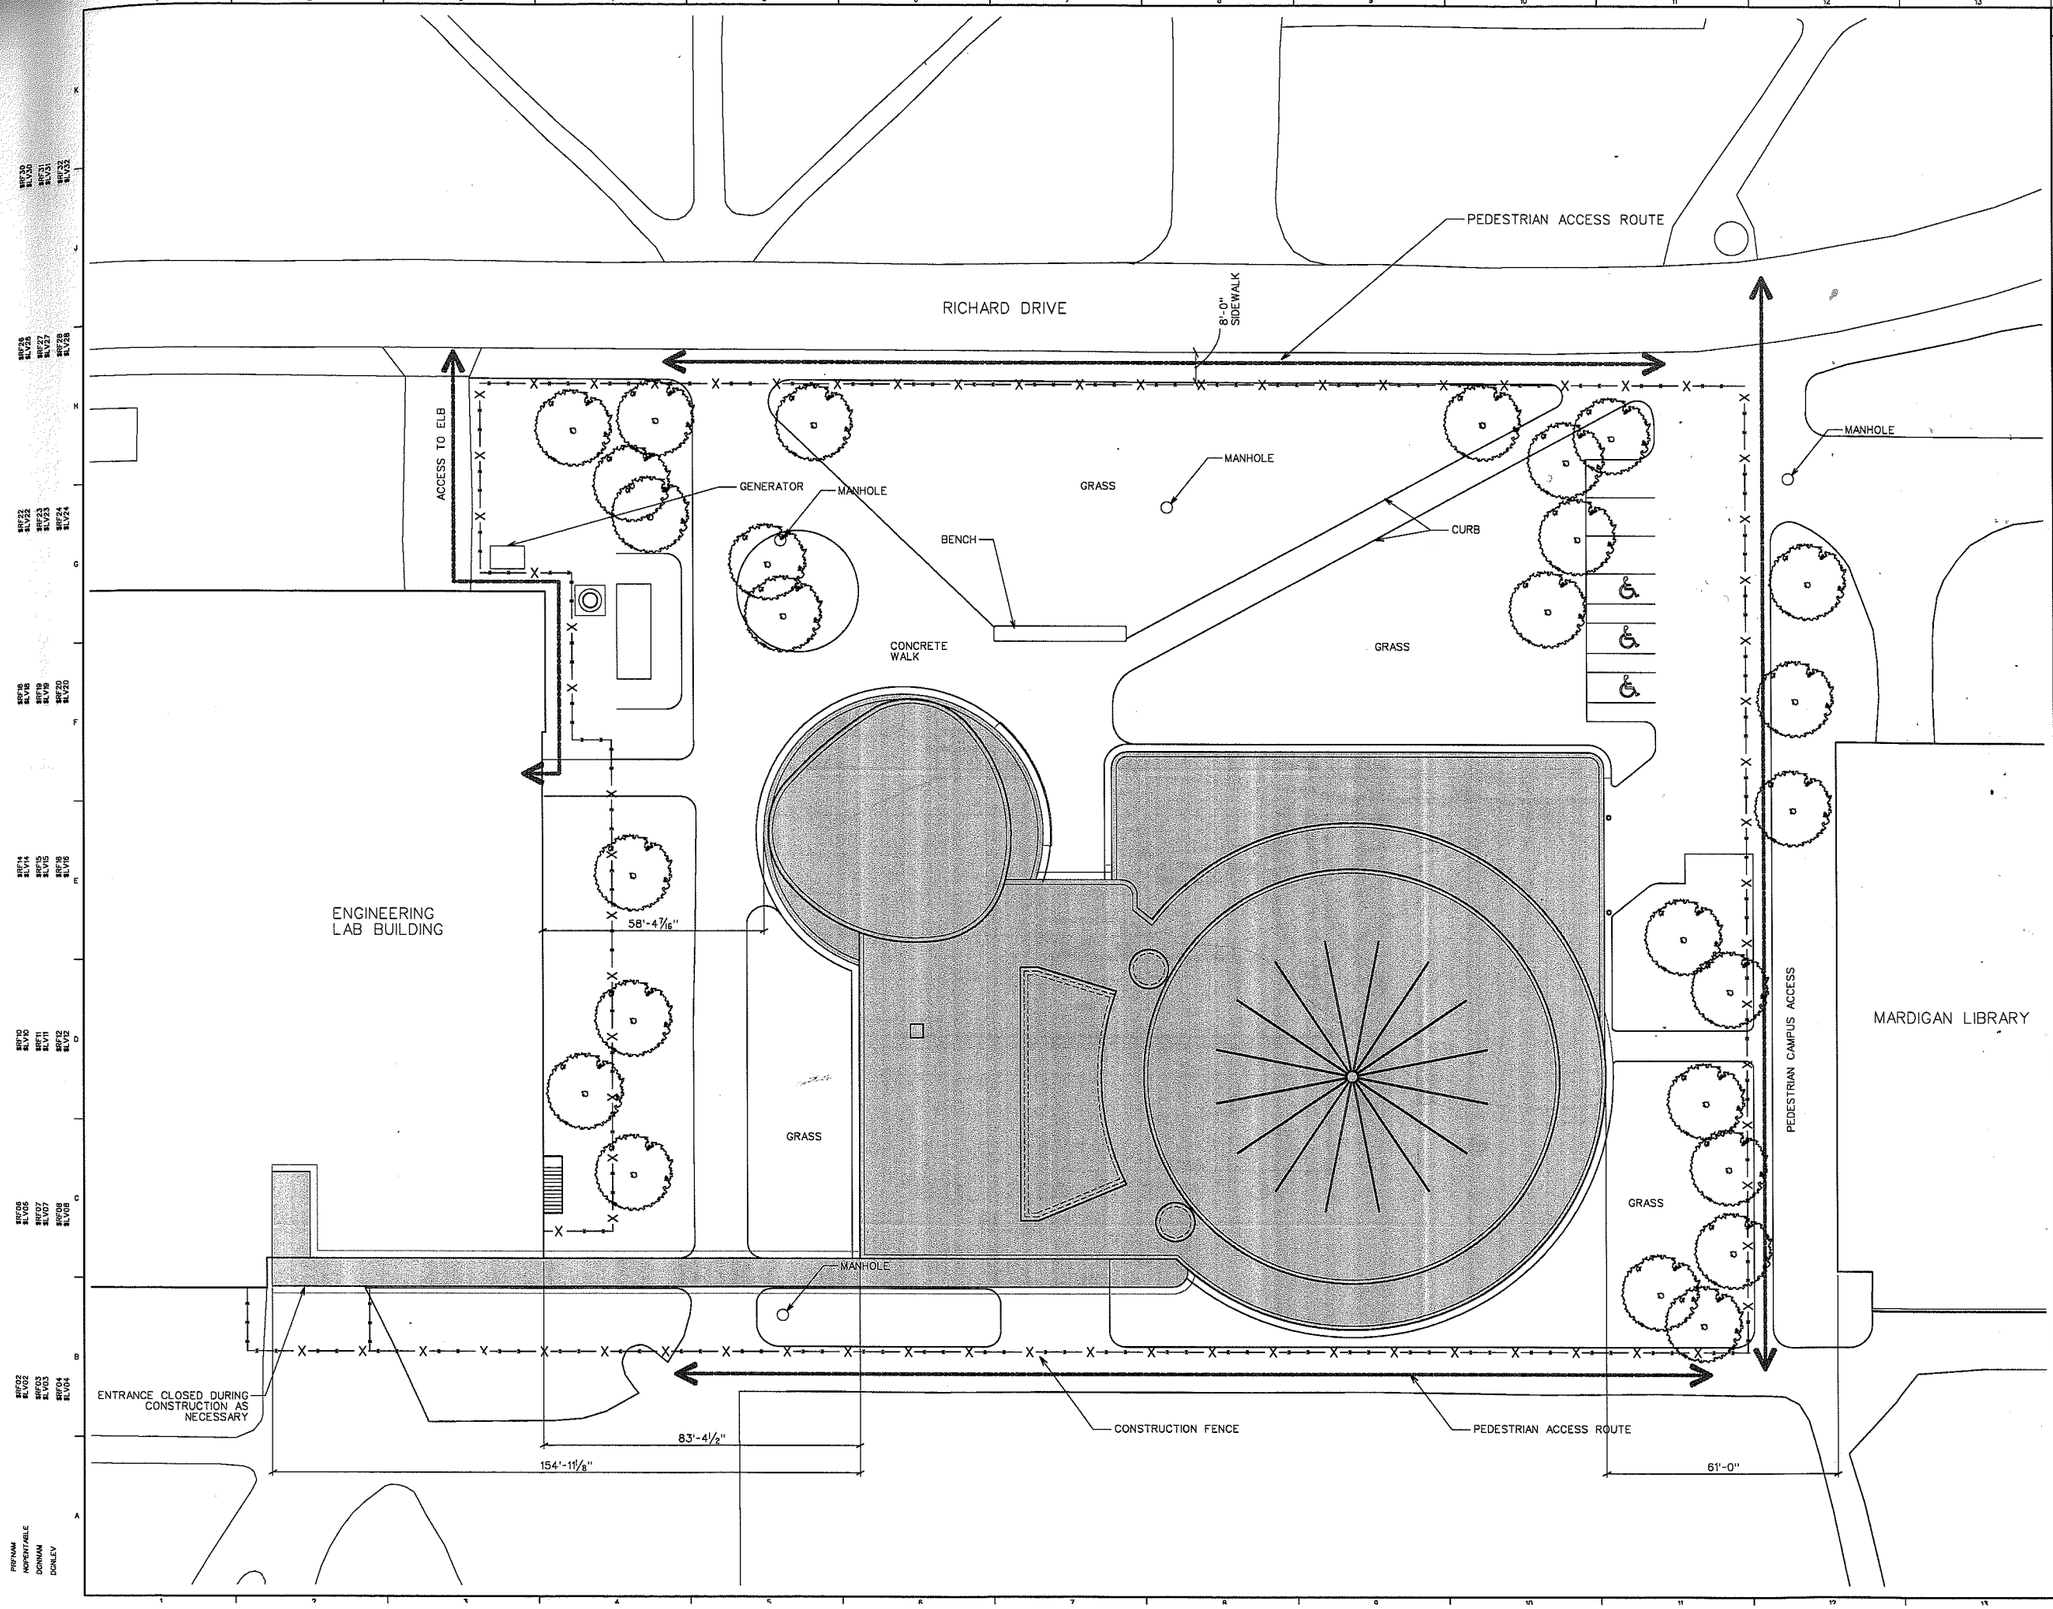

MATERIAL KEYNOTES

GENERAL NOTES

SHEET SPECIFIC NOTES

REVISION:

LORD · AECK · SARGENT
ARCHITECTURE
© 2003 Lord, Aeck & Sargent, Inc.
www.LordAeckSargent.com
(877) 929-1400 Fax (877) 929-1401

This document is the sole property of Lord, Aeck & Sargent, Inc. and is to be returned upon demand. The information herein is confidential and may not be used nor divulged without the written permission of Lord, Aeck & Sargent, Inc.

CONSULTANT LOGO

SHEET TITLE
SITE PLAN – LIMITS OF CONSTRUCTION

SCALE (U.N.O.) 0 20 40 FT
DRAWN BY

JOB NAME
UNIVERSITY OF MICHIGAN DEARBORN ENGINEERING BUILDING ADDITION
U of M PROJECT NUMBER: 5137-04-002
MI PROJ FILE NUMBER: 332/04050.JAN, INDEX NO. 52314/52315

LOCATION
DEARBORN, MICHIGAN

KEY PLAN
SEAL
PROJECT NORTH

ISSUE DATE
03/18/04

JOB. NO.
23703-00

DWG. NO.
A002

NOT FOR CONSTRUCTION